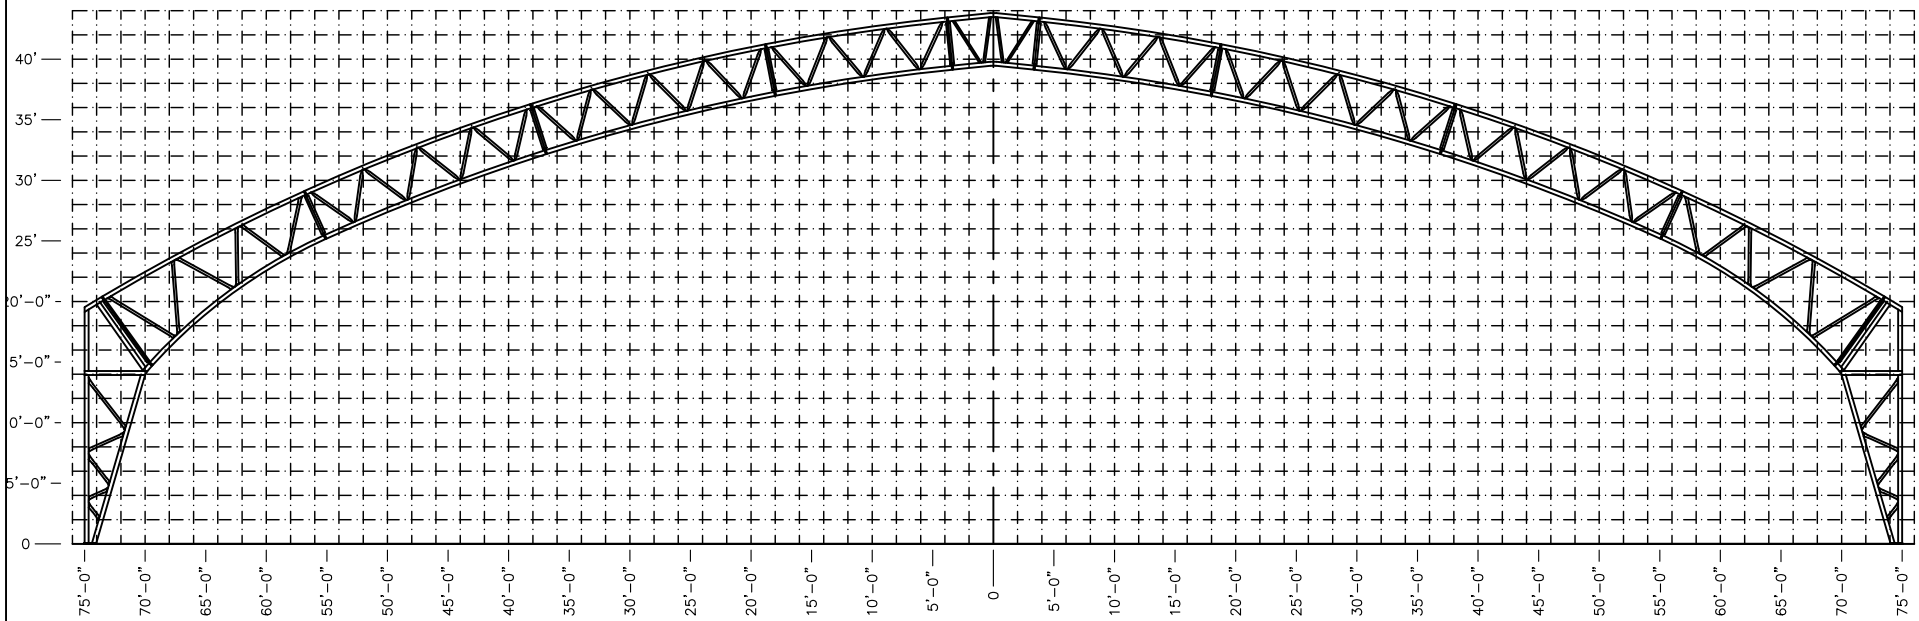

150' PBS

GRID = 2' x 2'

REV.	DESCRIPTION	BY	DATE
1	RELEASED	RW	29 AUG 05

OFFICE:

CUSTOMER:

PROJECT:

PROJECT ID: .

ORDER ID: .

THIS DRAWING IS PROPERTY OF SUMMIT STRUCTURES LLC. ANY REPRODUCTION IN WHOLE OR IN PART WITHOUT THE EXPRESSED WRITTEN CONSENT OF SUMMIT STRUCTURES LLC OR ANY OF IT'S AFFILIATES IS PROHIBITED.

DRAWN BY: R WIDGER

DATE: 29 AUG 05

CHECKED BY:

DATE:

SCALE: N.T.S.

summit STRUCTURES

PH: 1-877-413-7197 FAX: 1-877-413-7189

WEBSITE: www.summitstructures.com E-MAIL: info@summitstructures.com

TITLE: PBS 150

SHEET: 1

REVISION: 1